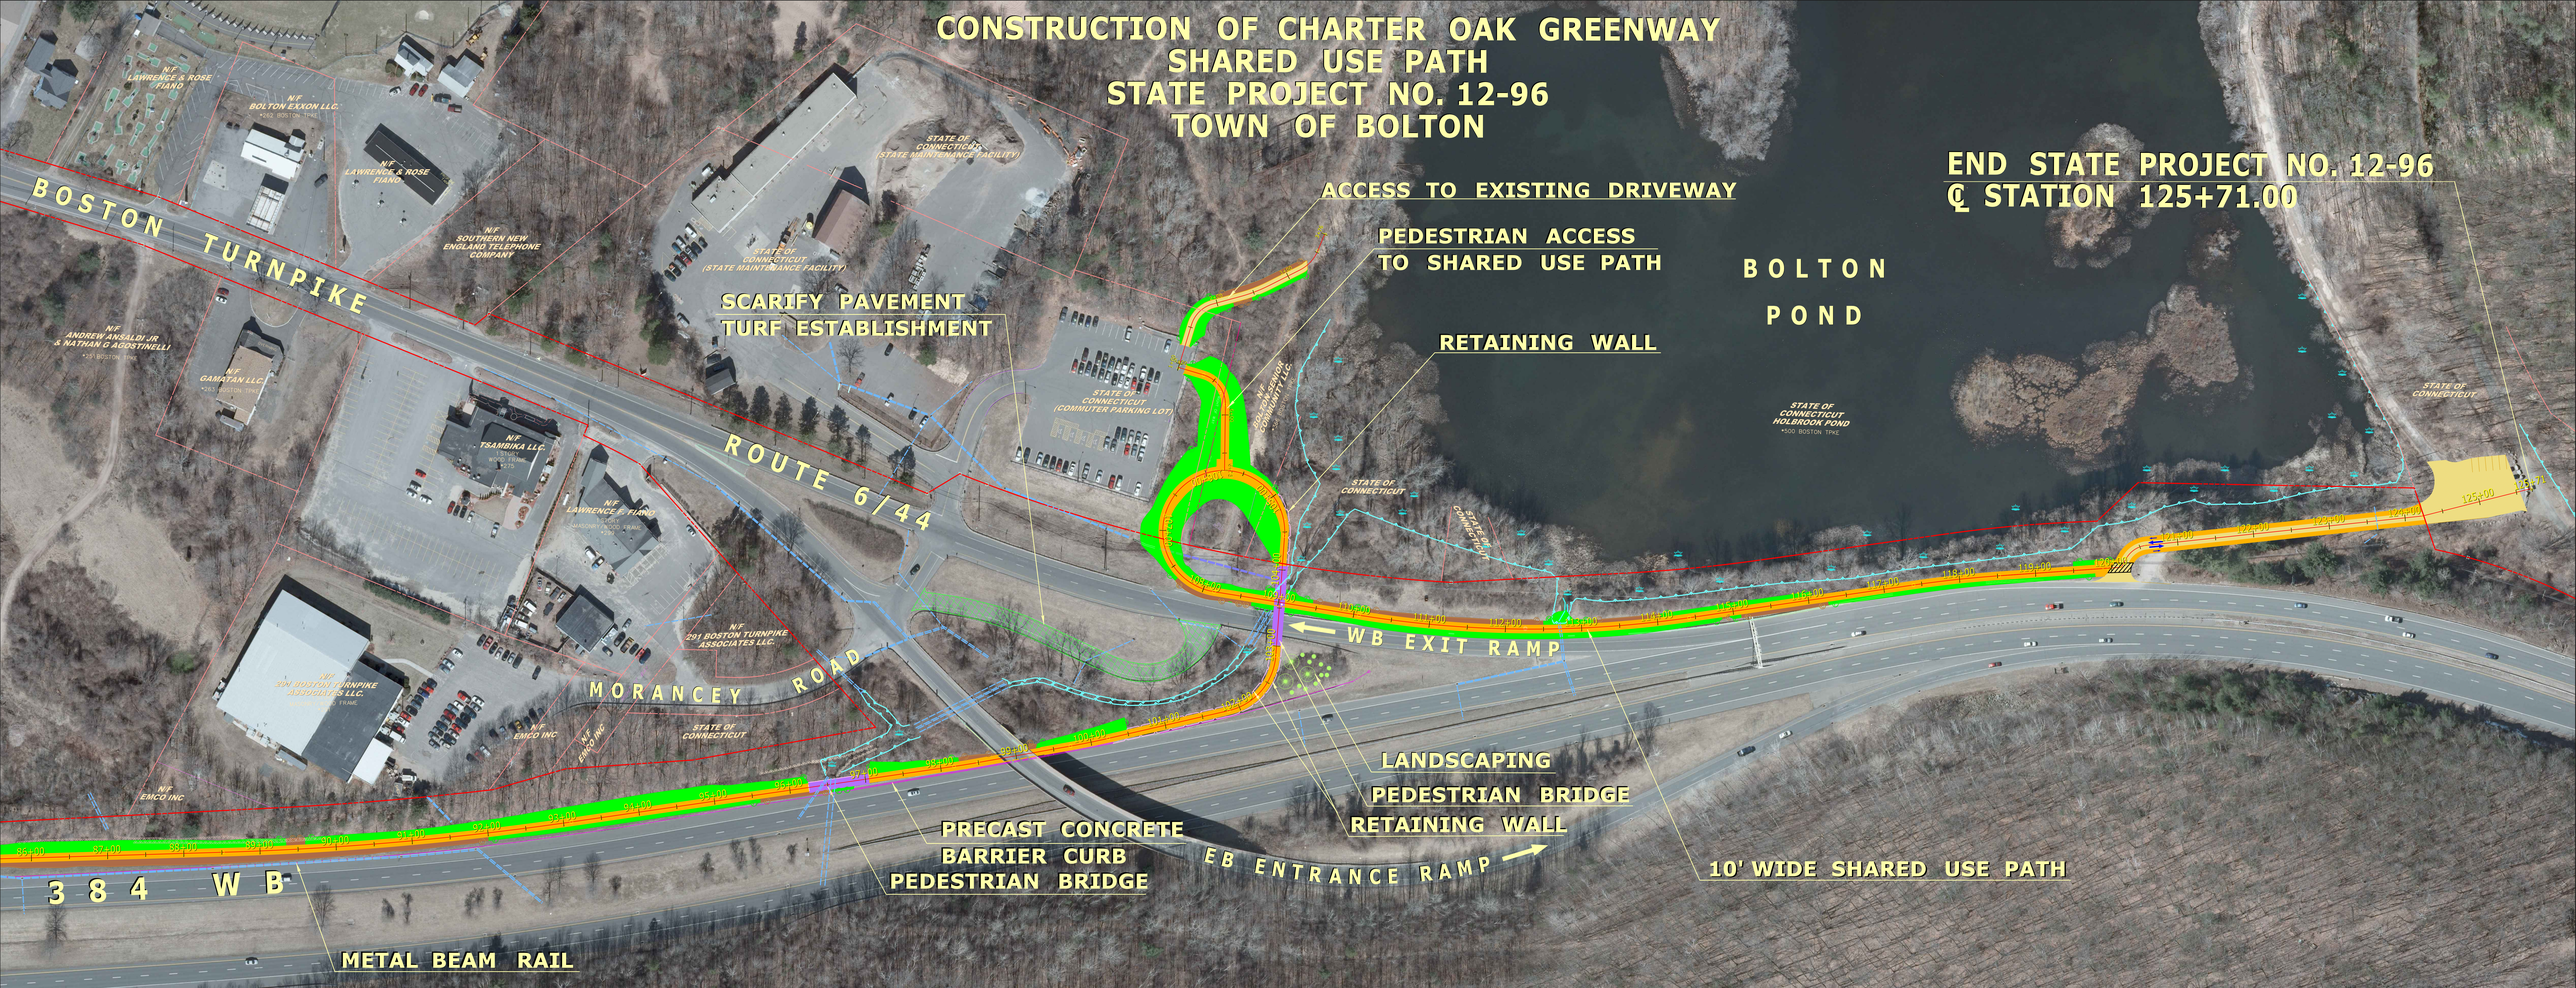CONSTRUCTION OF CHARTER OAK GREENWAY
SHARED USE PATH
STATE PROJECT NO. 12-96
TOWN OF BOLTON